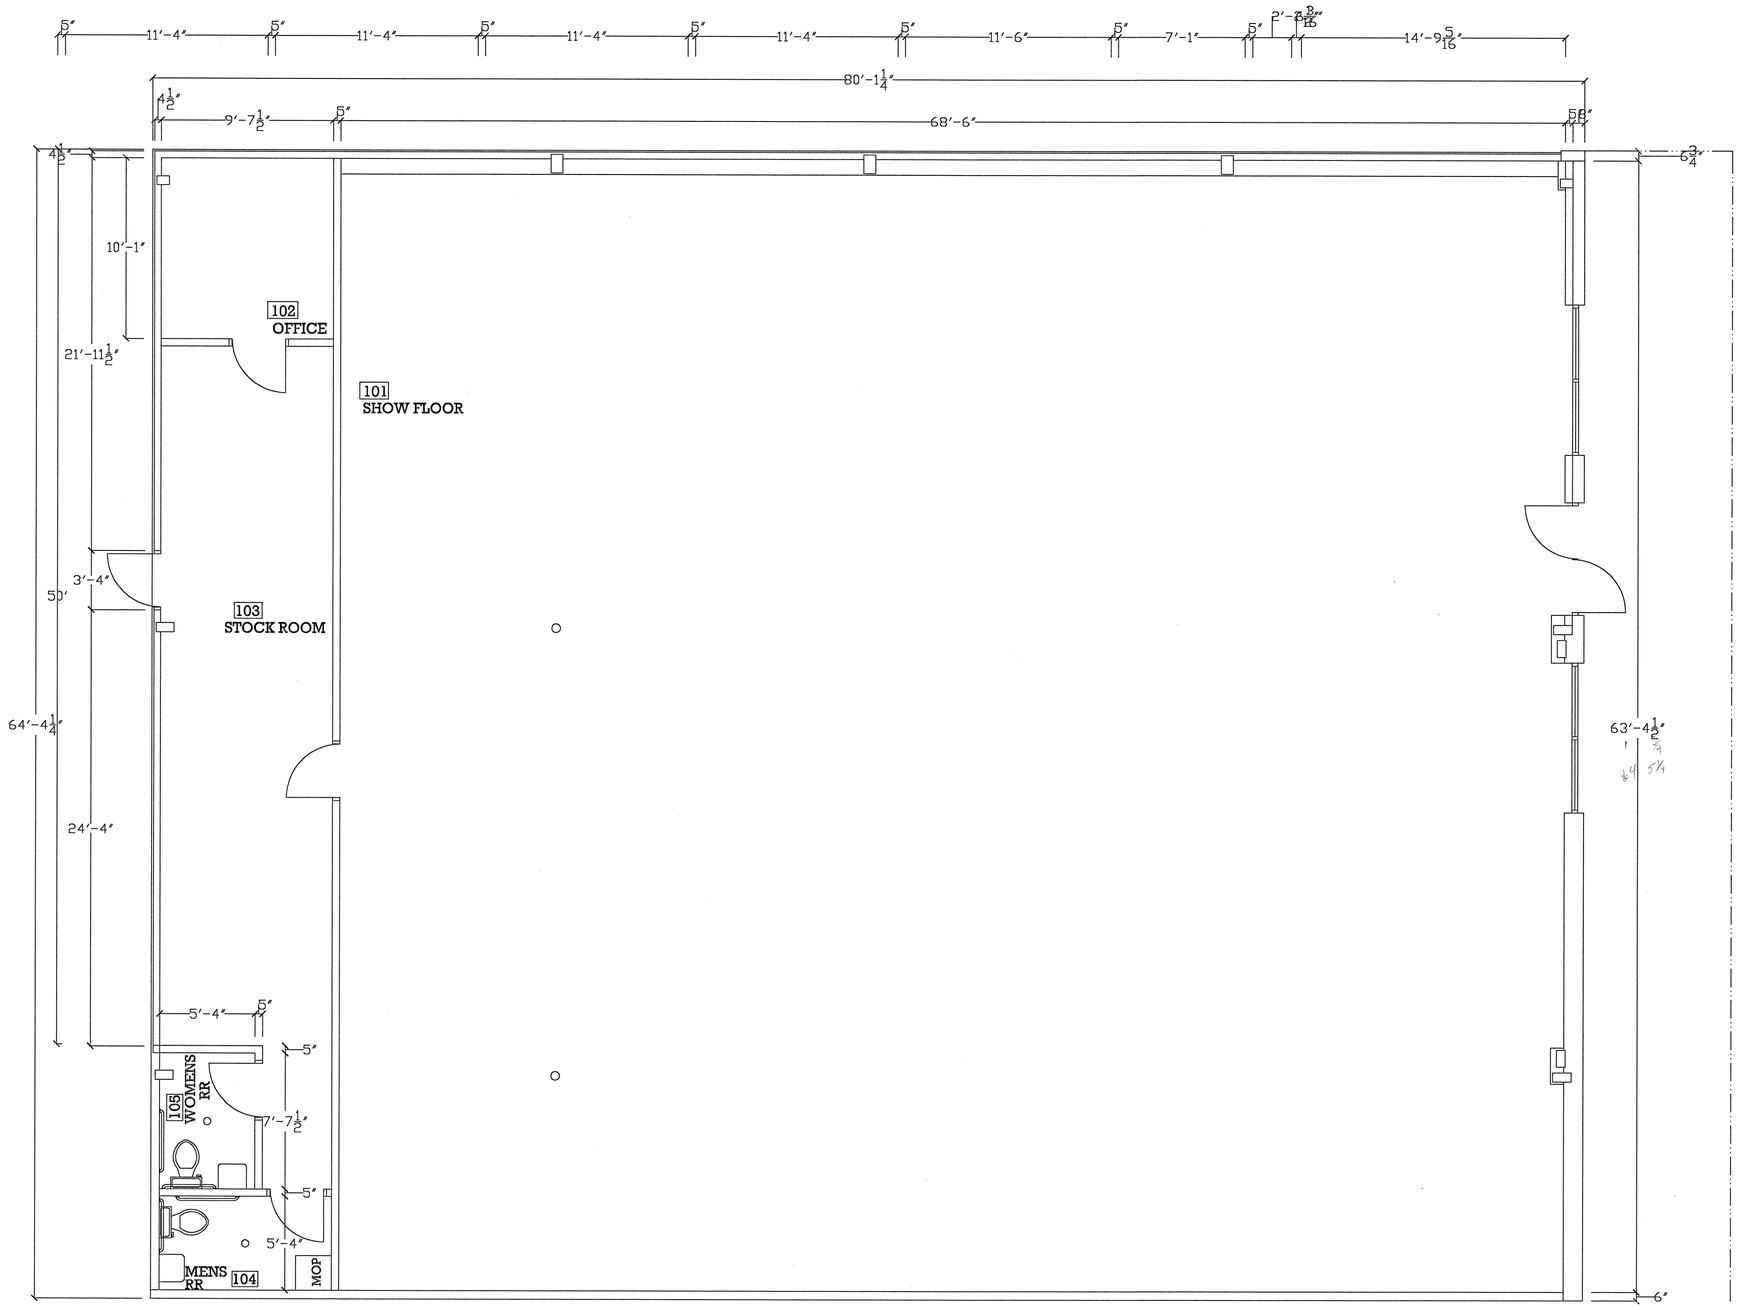

HILLCREST CENTER
CHILLICOTHE, IL
609 S. 4TH STREET
BOOK EMPORIUM TENANT SPACE

HUBER
BROTHERS CORPRATION
611 S. W. WASHINGTON
PEORIA, IL 61601
PH: 673 - 300
FAX: 673 - 3004

DATE	REVISIONS	COMMENTS

STATE OF ILLINOIS
EUGENE W. PETERSON
161
001632
REGISTERED INTERIOR DESIGNER

SHEET TITLE
ARCH FLOOR PLAN
CHILLICOTHE

PROJ NO:

SCALE: 1/4" = 1'

DATE: 1/23/02

DRAWN: CES

CHECKED: EDL

APPROVED: EWP

D-100